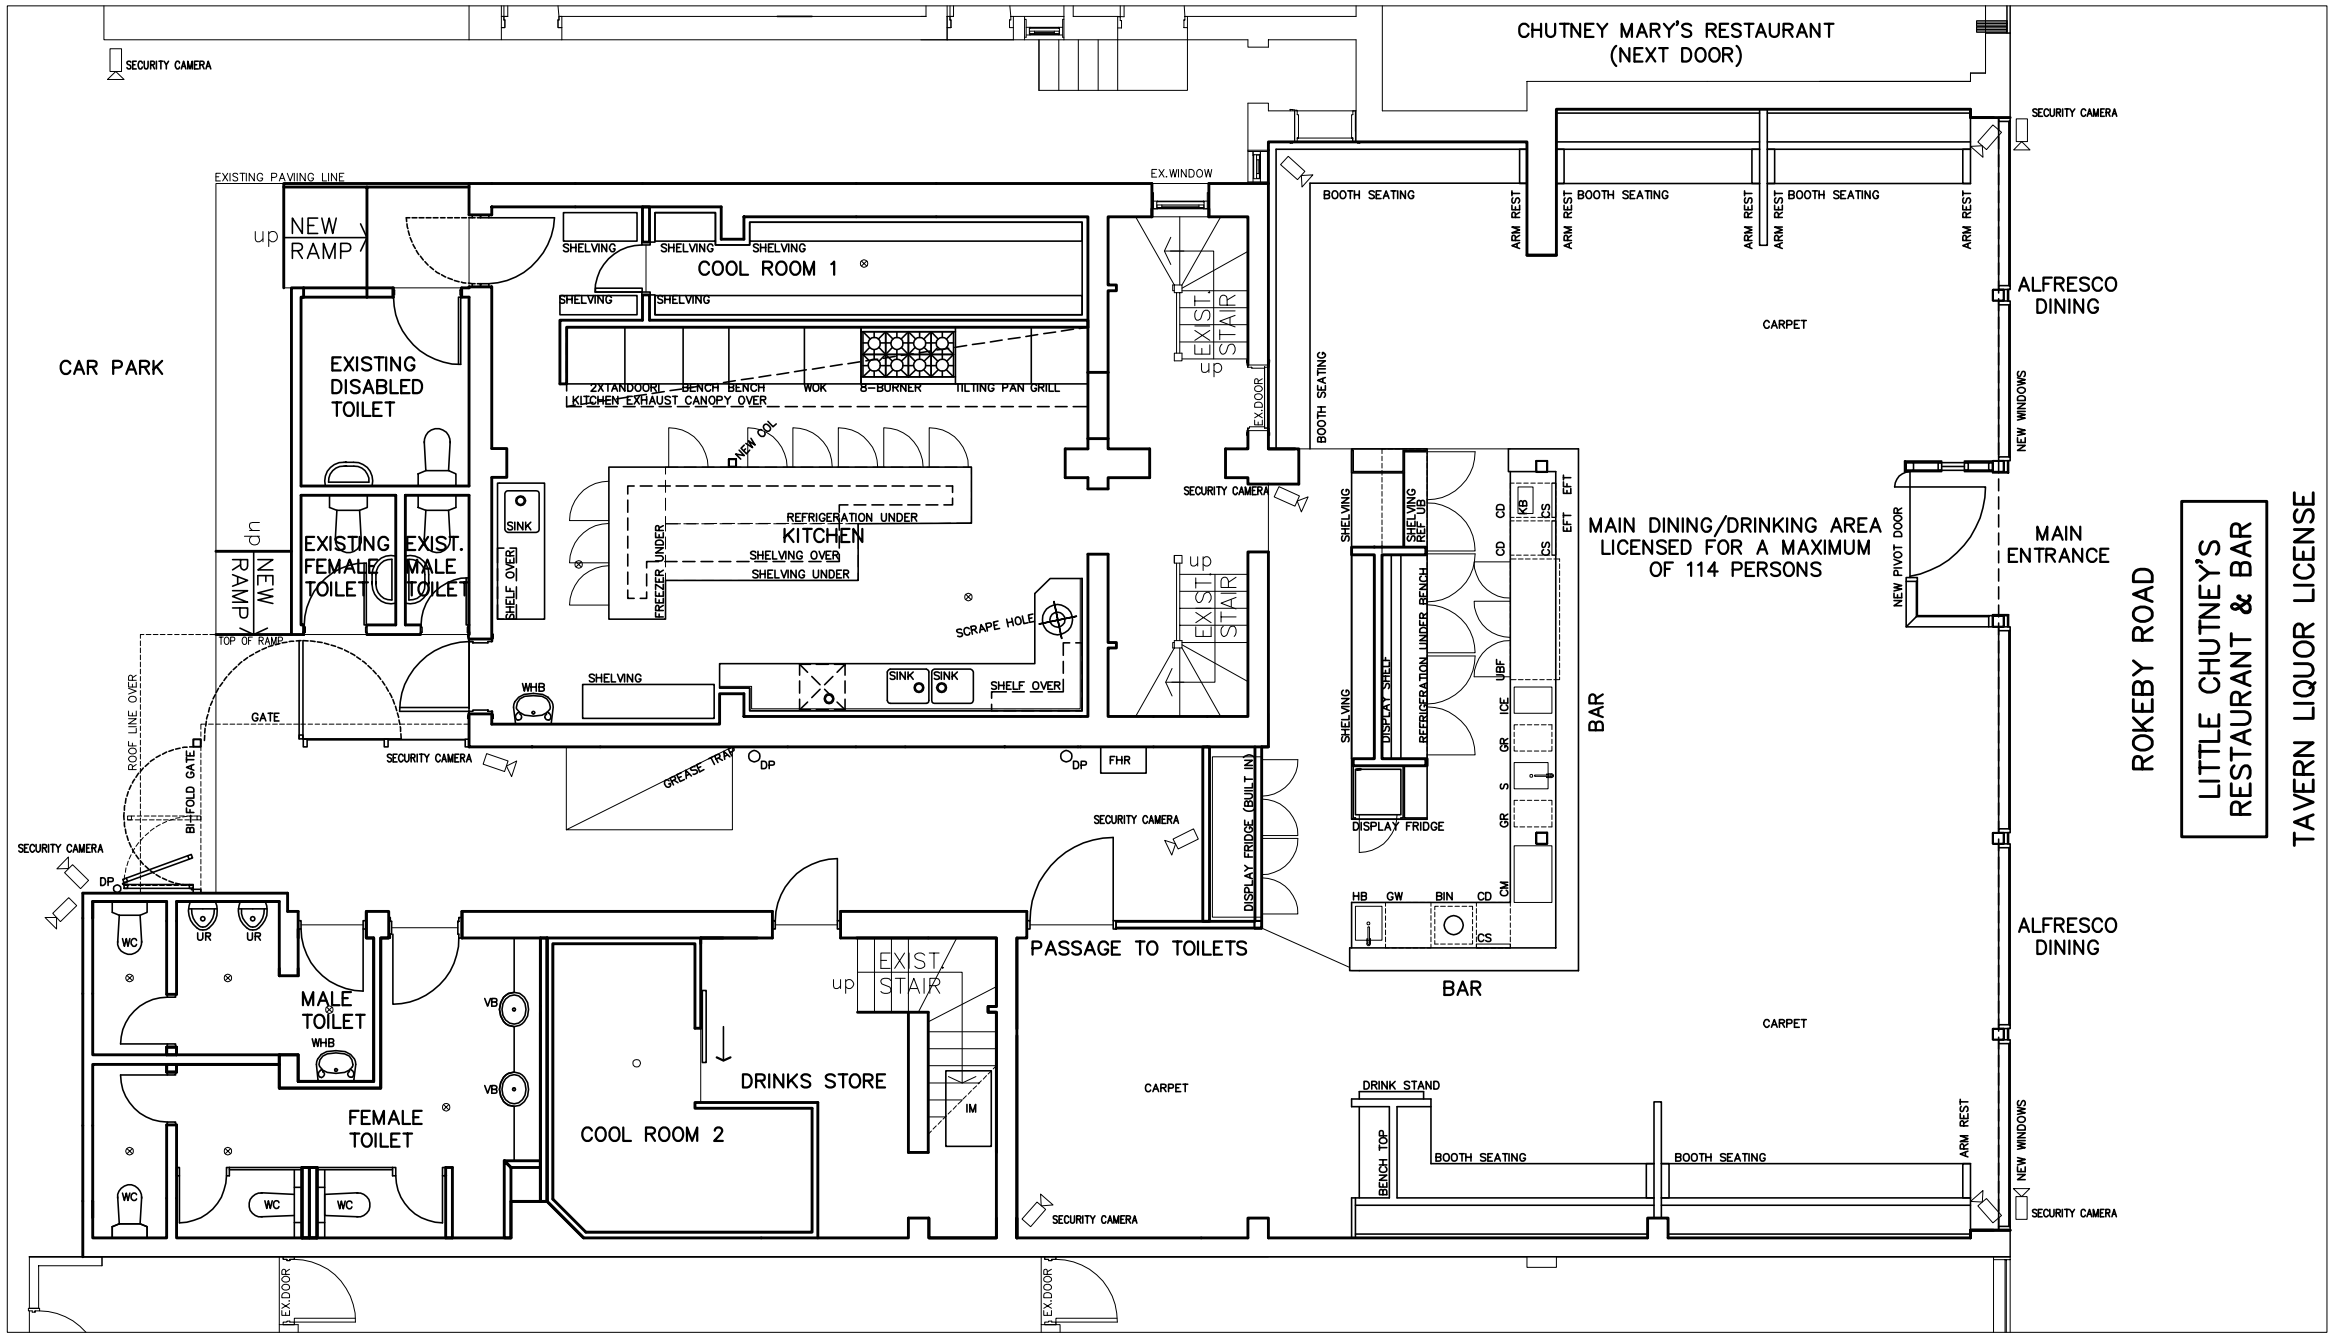
CHUTNEY MARY'S RESTAURANT
(NEXT DOOR)
SECURITY CAMERA
EXISTING PAVING LINE
EX.WINDOW
NEW RAMP
up
CAR PARK
EXISTING DISABLED TOILET
EXISTING FEMALE TOILET
EXIST. MALE TOILET
SHELVING
COOL ROOM 1
2XTANDOORL
BENCH
BENCH
WOK
6-BURNER
TILTING PAN GRILL
KITCHEN EXHAUST CANOPY OVER
EXIST STAIR
EX.DOOR
BOOTH SEATING
ARM REST
CARPET
ALFRESCO DINING
NEW WINDOWS
NEW COL
REFRIGERATION UNDER
KITCHEN
SHELVING OVER
SHELVING UNDER
FREEZER UNDER
SINK
SHELF OVER
SCRAPE HOLE
WHB
TOP OF RAMP
GATE
ROOF LINE OVER
BI-FOLD GATE
GREASE TRAP
DP
FHR
DISPLAY FRIDGE (BUILT IN)
MAIN DINING/DRINKING AREA
LICENSED FOR A MAXIMUM
OF 114 PERSONS
NEW PIVOT DOOR
MAIN ENTRANCE
REF UP
DISPLAY SHELF
REFRIGERATION UNDER BENCH
DISPLAY FRIDGE
BAR
RB
SS
EFT
CD
ICE
UBF
GR
S
CM
HB
GW
BIN
CS
ROKEBY ROAD
LITTLE CHUTNEY'S
RESTAURANT & BAR
TAVERN LIQUOR LICENSE
WC
UR
MALE TOILET
FEMALE TOILET
VB
COOL ROOM 2
DRINKS STORE
IM
PASSAGE TO TOILETS
DRINK STAND
BENCH TOP